www.invarion.com

MAP REF

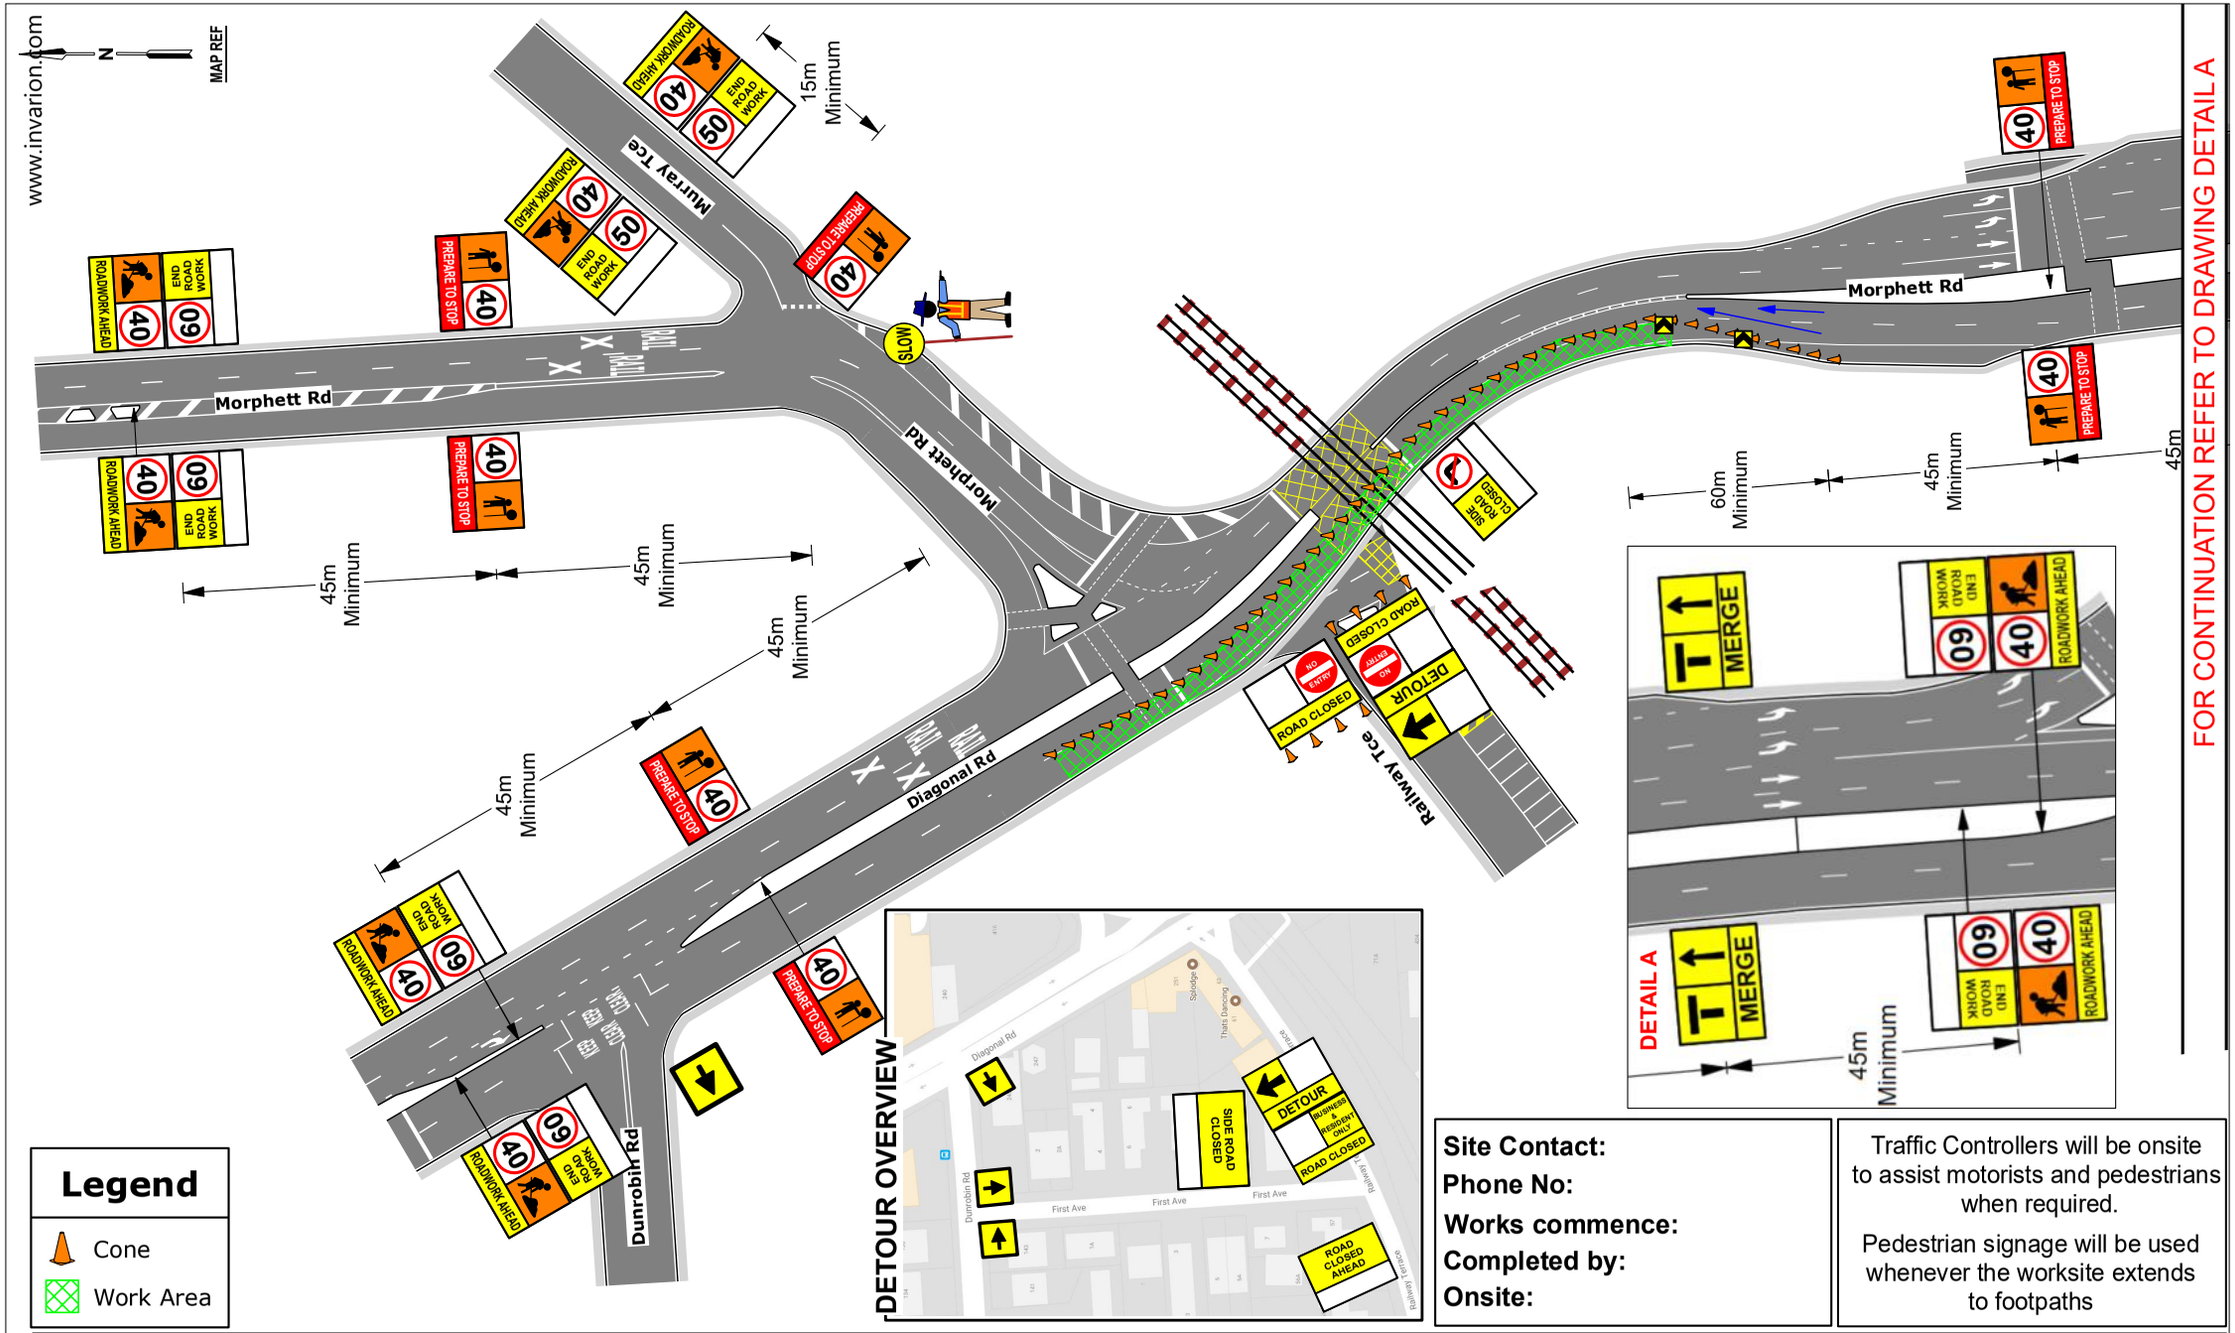

Legend

- Cone
- Work Area

Site Contact:
Phone No:
Works commence:
Completed by:
Onsite:

Traffic Controllers will be onsite to assist motorists and pedestrians when required.

Pedestrian signage will be used whenever the worksite extends to footpaths

ISSUE	DESG	APPD	DATE	AMMENDMENT DESCRIPTION

CLIENT: PTPA

PTP ALLIANCE

NOTES:
- THIS TRAFFIC GUIDANCE SCHEME WAS DEVELOPED BY COMPETENT AND EXPERIENCED PERSONS AND IN ACCORDANCE WITH THE REQUIREMENTS OUTLINED IN AUSTRALIAN STANDARD - AS1742.3 AND THE ROAD MANAGEMENT ACT 2004. BEFORE THE COMMENCEMENT OF ROUTINE SERVICES OR ANY ORDERED WORKS, ALTUS WILL CARRY OUT A RISK ASSESSMENT AND DEVELOP CONTROLS, MEASURES AND PLANS TO IDENTIFY, ELIMINATE OR MITIGATE ANY HAZARDS.
- THIS PLAN WAS DEVELOPED TO ALLOW FOR THE SAFE MOVEMENT OF VEHICULAR AND PEDESTRIAN TRAFFIC AROUND THE WORKSITE, THE PROTECTION OF WORKERS FROM PASSING TRAFFIC, THE PROVISION FOR ACCESS TO PROPERTIES LOCATED WITHIN THE LIMITS OF THE WORKSITE, THE IMPLEMENTATION, MAINTENANCE AND REMOVAL OF ANY NECESSARY TEMPORARY ROADWAYS AND DETOURS, THE PROVISION OF TRAFFIC CONTROLLERS, THE INSTALLATION OF TEMPORARY SIGNS, TEMPORARY ROAD DELINEATION, AND ANY OTHER SAFETY MEASURES OR CONTROLS SUCH AS SAFETY BARRIERS WHEN REQUIRED.
- ALTUS TRAFFIC DOES NOT ACCEPT RESPONSIBILITY FOR COMPLIANCE OF THIS PLAN WHEN IMPLEMENTED OR MONITORED BY EXTERNAL PARTIES.
ON REQUEST ALTUS TRAFFIC WILL PROVIDE PEOPLE, MATERIALS, RESOURCES AND SYSTEMS TO PROPERLY PERFORM THE SERVICES RELATED TO THE IMPLEMENTATION OF THE TRAFFIC MANAGEMENT PLAN.
-ALTUS TRAFFIC CONTROLLERS WILL WEAR HIGH-VISIBILITY OUTER GARMENTS AND THE APPROPRIATE PERSONAL PROTECTIVE EQUIPMENT COMPLYING AUSTRALIAN OH&S STANDARDS. ALL VEHICLES USED IN TRAFFIC CONTROL OPERATIONS WILL BE EQUIPPED WITH THE APPROPRIATE VEHICLE MOUNTED WARNING DEVICES, FIRST AID KITS AND FIRE EXTINGUISHERS.
- THIS PLAN IS NOT TO SCALE AND IS A REPRESENTATION ONLY AFTER A JOB SAFETY ANALYSIS IS COMPLETED ON SITE CHANGES MAY BE MADE BY ACCREDITED PERSONS. ALL AMENDMENTS WILL BE OUTLINED AND RECORDED IN A WORKSITE DIARY.

SCALE: NOT TO SCALE

DESIGNED: KOS KOSGALLANA DATE: 06-06-2018

APPROVED: KOS KOSGALLANA

DRAWING NUMBER: 00054

SHEET NO: 1 ISSUE: 0

PROJECT: ROAD DIVERSION
MORPHETT RD, WARRADALE SA
CITY OF MARION

TITLE: ROAD WORKS
STAGE 1

STATUS: PRELIMINARY CONCEPT

ALTUS TRAFFIC
Safely Managing Risk

Call Altus Traffic
Toll Free (Australia)
1300 TRAFFIC (872 334)
ABN 84 102 768 061

SCI QUAL SCI QUAL

DATE: 06-06-2018
MODEL: JC
FILE: PLAN 1 Morphett Rd, Warradale 05-06-2018 .TPC